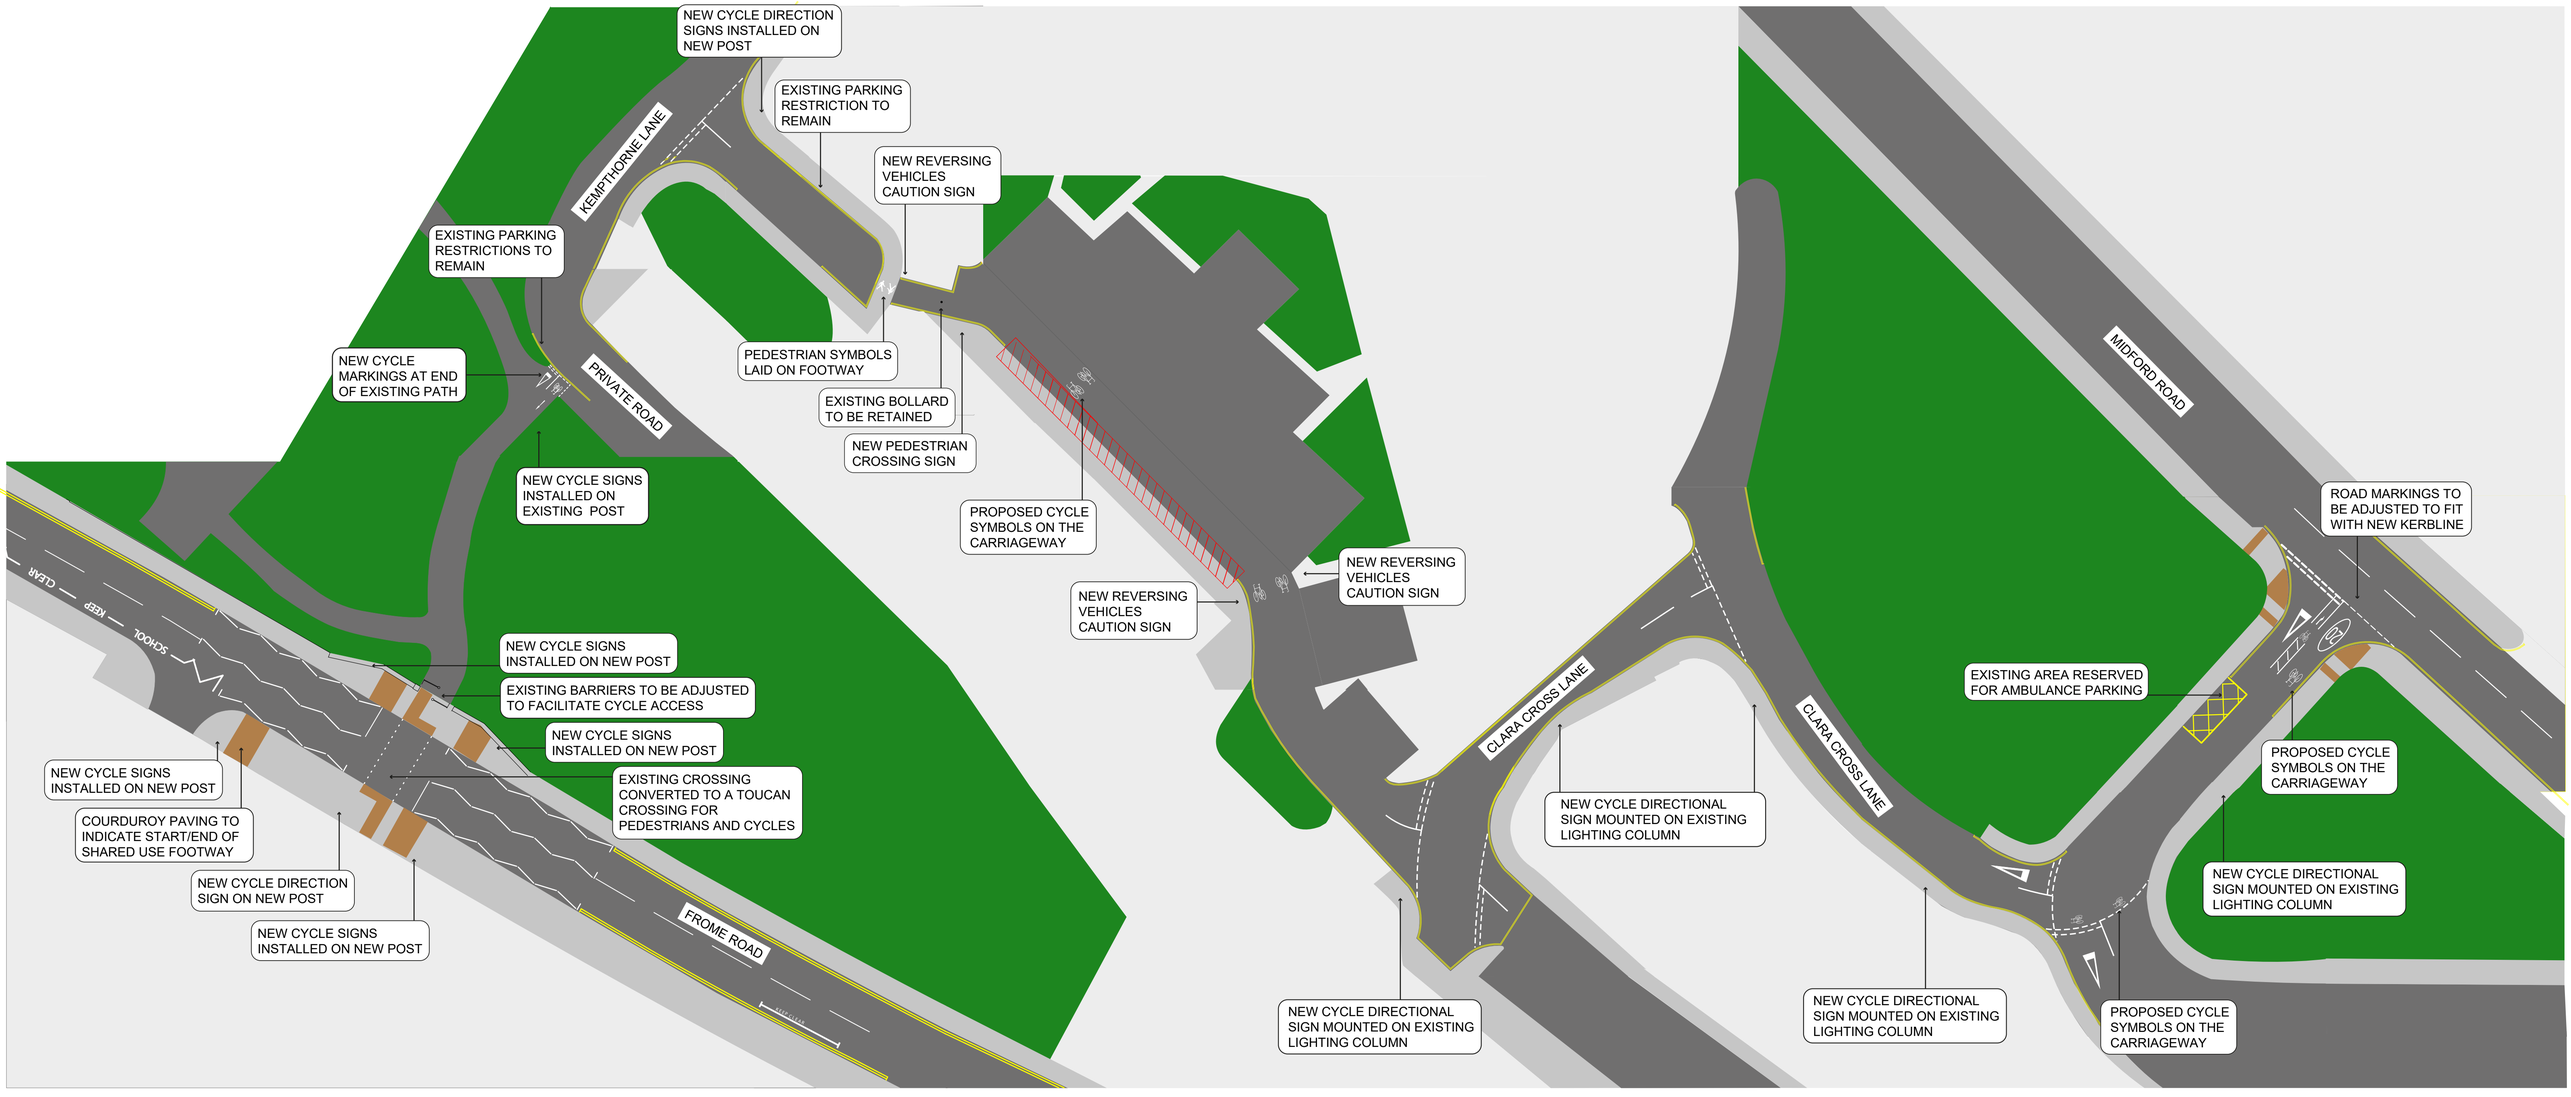
NEW CYCLE DIRECTION SIGNS INSTALLED ON NEW POST
EXISTING PARKING RESTRICTION TO REMAIN
KEMPTHORNE LANE
NEW REVERSING VEHICLES CAUTION SIGN
EXISTING PARKING RESTRICTIONS TO REMAIN
NEW CYCLE MARKINGS AT END OF EXISTING PATH
PRIVATE ROAD
PEDESTRIAN SYMBOLS LAID ON FOOTWAY
EXISTING BOLLARD TO BE RETAINED
NEW PEDESTRIAN CROSSING SIGN
NEW CYCLE SIGNS INSTALLED ON EXISTING POST
PROPOSED CYCLE SYMBOLS ON THE CARRIAGEWAY
NEW REVERSING VEHICLES CAUTION SIGN
NEW REVERSING VEHICLES CAUTION SIGN
MIDFORD ROAD
ROAD MARKINGS TO BE ADJUSTED TO FIT WITH NEW KERBLINE
CLEAR
KEEP
SCHOOL
NEW CYCLE SIGNS INSTALLED ON NEW POST
EXISTING BARRIERS TO BE ADJUSTED TO FACILITATE CYCLE ACCESS
NEW CYCLE SIGNS INSTALLED ON NEW POST
EXISTING CROSSING CONVERTED TO A TOUCAN CROSSING FOR PEDESTRIANS AND CYCLES
NEW CYCLE SIGNS INSTALLED ON NEW POST
COURDUROY PAVING TO INDICATE START/END OF SHARED USE FOOTWAY
NEW CYCLE DIRECTION SIGN ON NEW POST
NEW CYCLE SIGNS INSTALLED ON NEW POST
FROME ROAD
CLARA CROSS LANE
CLARA CROSS LANE
EXISTING AREA RESERVED FOR AMBULANCE PARKING
NEW CYCLE DIRECTIONAL SIGN MOUNTED ON EXISTING LIGHTING COLUMN
PROPOSED CYCLE SYMBOLS ON THE CARRIAGEWAY
NEW CYCLE DIRECTIONAL SIGN MOUNTED ON EXISTING LIGHTING COLUMN
NEW CYCLE DIRECTIONAL SIGN MOUNTED ON EXISTING LIGHTING COLUMN
NEW CYCLE DIRECTIONAL SIGN MOUNTED ON EXISTING LIGHTING COLUMN
PROPOSED CYCLE SYMBOLS ON THE CARRIAGEWAY